©2005 Vierbicher Associates, Inc.

13 Mar 2009 – 12:05p V:\LDD2\Rockwell Trust_033086509_Amerricka's Dream Subd\dwg\Rockell Trust_Bldg Exposure Exhibit_TRV Working_6509.dwg by: tvei

EXPOSURE LEGEND

WO = WALK OUT
LO = LOOK OUT (1/2 EXPOSURE)
PWO = PARTIAL WALK OUT
PLO = PARTIAL LOOK OUT

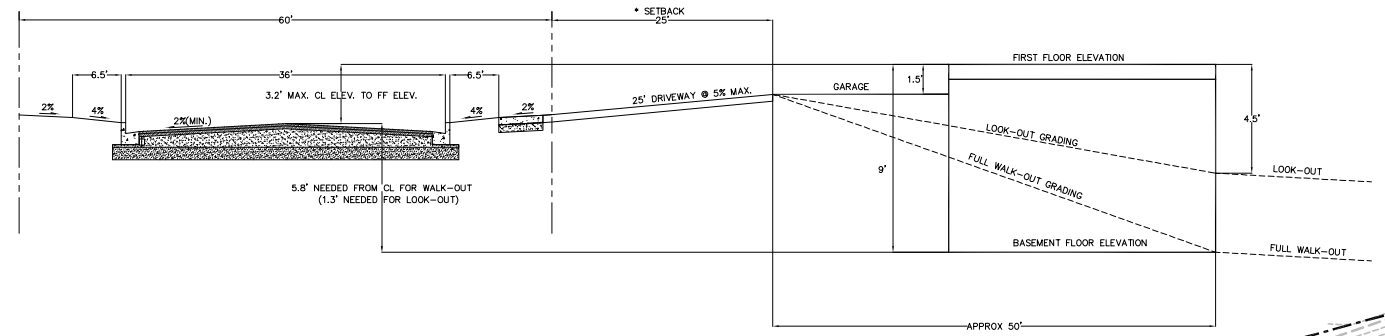

* EXCEPT AS NOTED PER RECORDED SUBDIVISION PLAT

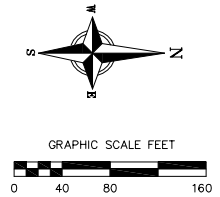

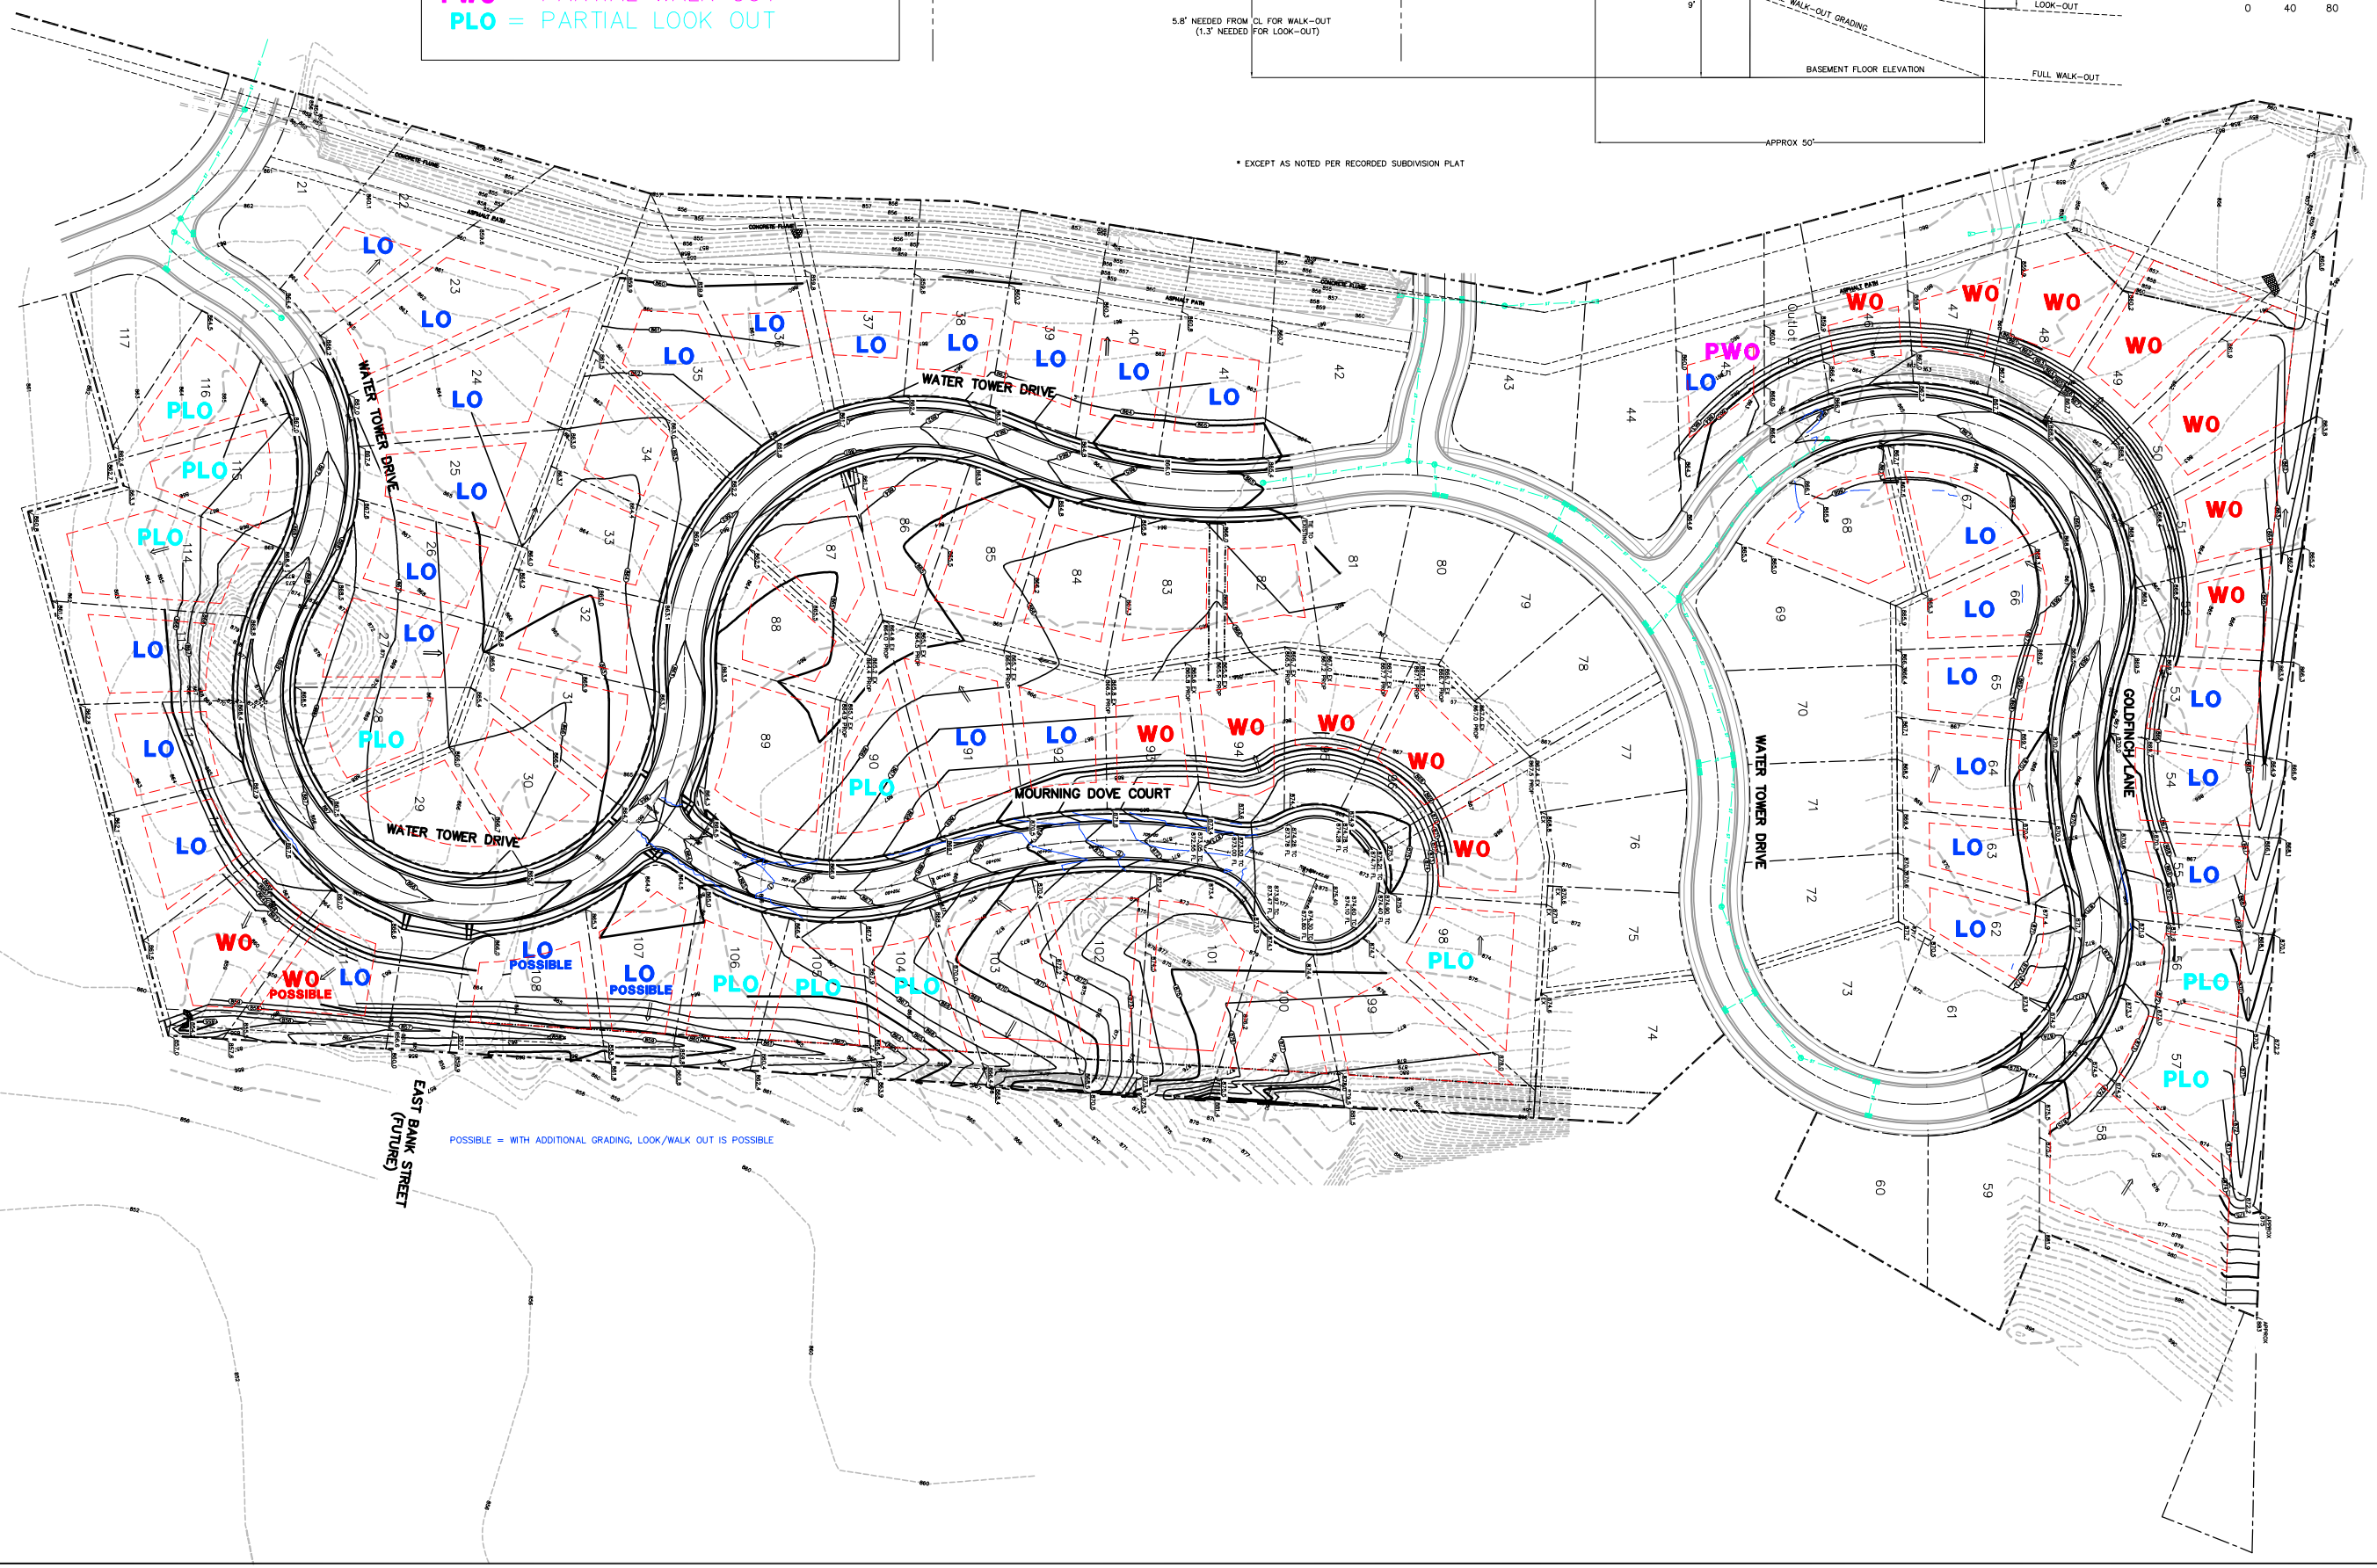

POSSIBLE = WITH ADDITIONAL GRADING, LOOK/WALK OUT IS POSSIBLE

vierbicher
planners | engineers | advisors
REEDSBURG - MADISON - PRAIRIE DU CHIEN
999 Fourier Drive, Suite 201 Madison, Wisconsin 53717
Phone: (608) 826-0532 Fax: (608) 826-0530

BUILDING EXPOSURE EXHIBIT

AMERRICKA'S DREAM SUBDIVISION
Final Phase
Village of Marshall, Wisconsin

REVISIONS		
NO.	DATE	REMARKS

REVISIONS		
NO.	DATE	REMARKS

SCALE: AS SHOWN
DATE: 3/13/09
DRAFTER: AHAN TVET
CHECKED:
PROJECT NO. 033086509.00
SHEET 1 OF 1
DWG. NO.